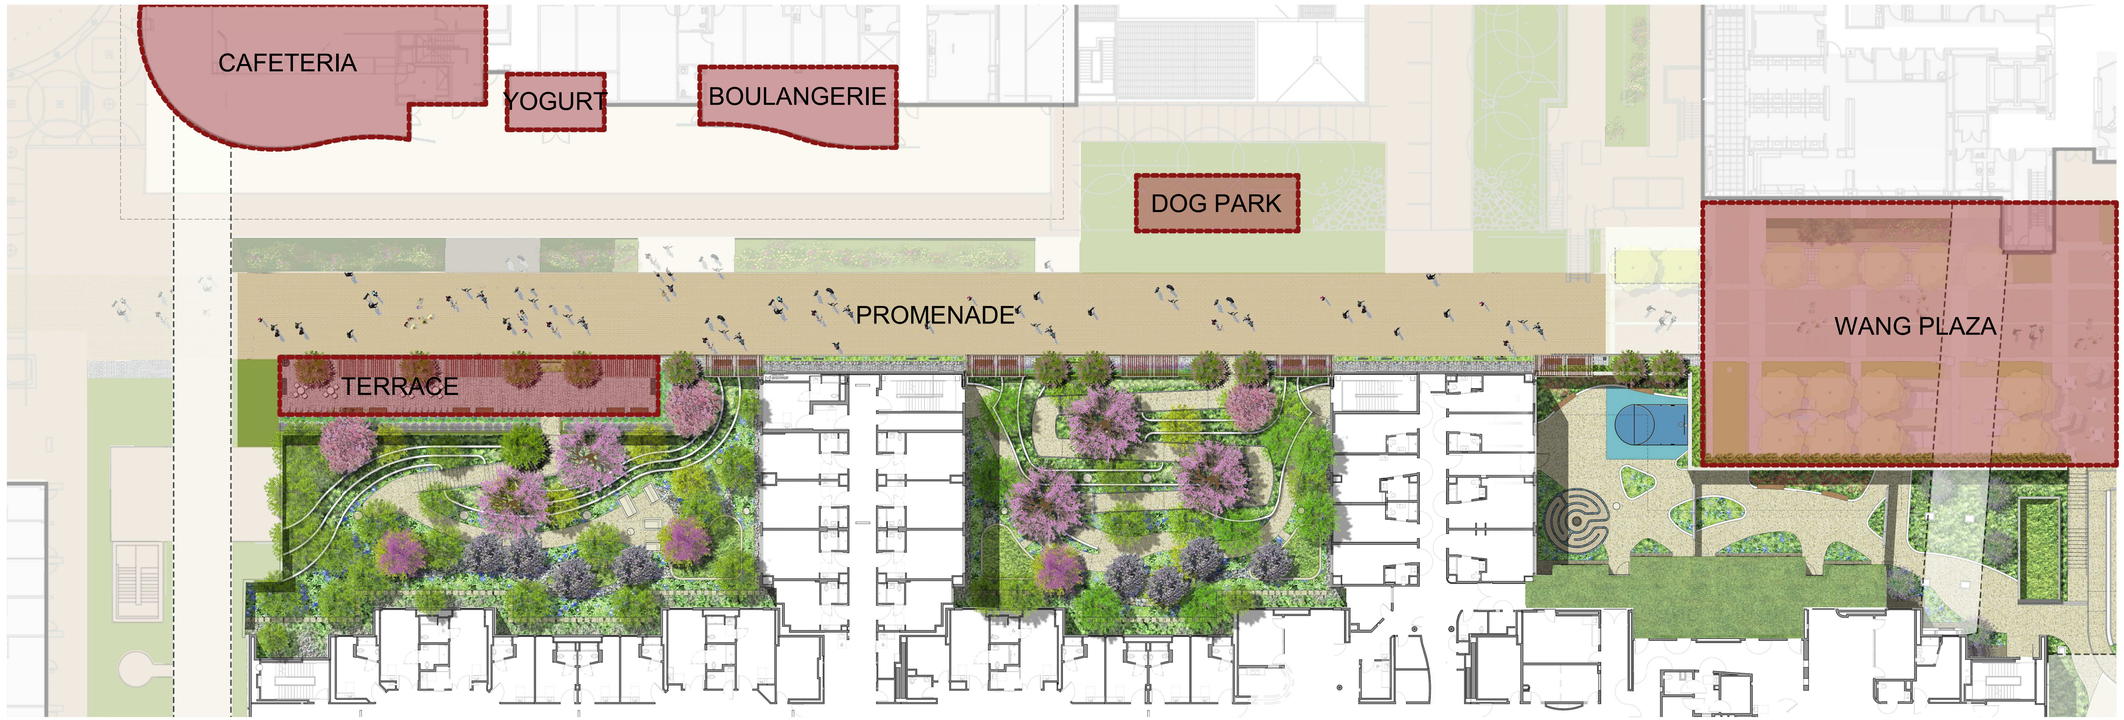

ENGAGE

- PROXIMATE TO RETAIL
- LOOSE SEATING
- OPPORTUNITY FOR ACTIVITIES (CHESS, ETC.)

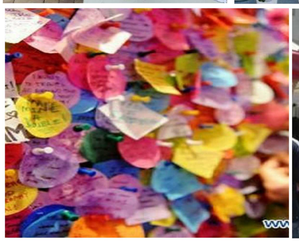

LUNCHTIME PROGRAMMING – CONCERTS, HEALTH SCREENINGS, ARTS & CRAFTS, HEALTHY COOKING DEMONSTRATIONS, MARKETS, TEMPORARY INTERACTIVE INSTALLATIONS. GAME TABLES, GAME CART.

RELAX / CONTEMPLATE / LEARN

- ART VIEWING
- RESTING
- INTERPRETIVE STATIONS

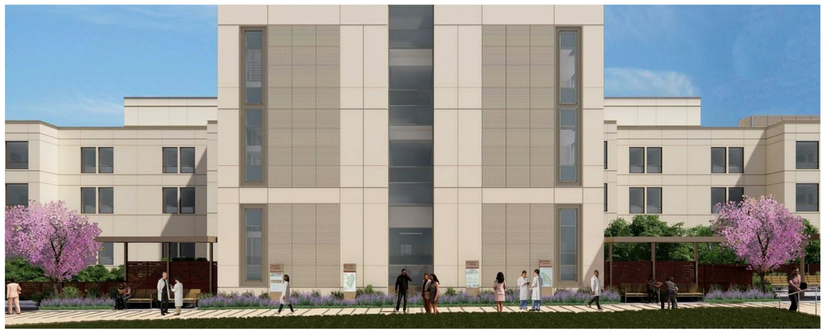

FREESTANDING PANELS SPEAK TO THE HISTORY OF STANFORD MEDICINE; BENCH SEATING BENEATH TRELLISES OFFER OPPORTUNITIES FOR RELAXATION / QUIET CONTEMPLATION

PLAY

- PING PONG
- INFORMAL GATHERING SPACE
- LOOSE SEATING

PING PONG TABLES
MOBILE LIBRARY CART
PROGRAMMED CHILDREN'S EVENTS
INTERACTIVE ART EXHIBITS
INFORMAL GATHERING SPACE

Stanford HEALTH CARE

OWNER:
STANFORD HEALTH CARE
DEPARTMENT OF PLANNING, DESIGN & CONSTRUCTION

66 Willow Place, Menlo Park, CA 94025

PERKINS EASTMAN
100 Montgomery St., Suite 2300
San Francisco, CA 94104
T. +1 415 926 7900

SEAL

PERKINS EASTMAN MAJOR CONSULTANTS:

STRUCTURAL:
Degenkolb Engineers
1300 Clay Street, Suite 900,
Oakland, CA 94612
T.510-272-9040

MECHANICAL, PLUMBING & ELECTRICAL:
Mazzetti + GBA, Inc
220 Montgomery Street, Suite 650
San Francisco, CA 94104
T.415-362-3266

CIVIL ENGINEER:
Sandis
636 9th St, Oakland, CA 94607
T.510-873-8866

LANDSCAPE ARCHITECT:
BFS Landscape Architects
1580 W El Camino Real Suite 11,
Mountain View, CA94040
T.650-326-6622

LIGHTING CONSULTANT:
Lighting Design Studio
215 Pier Avenue, Suite B,
Redondo Beach, CA 90251
T.310-798-8706

NO.	ITEM	DATE

PROJECT TITLE:
STANFORD HEALTH CARE GENERAL BED RENOVATIONS

PROJECT No: 64980/74400

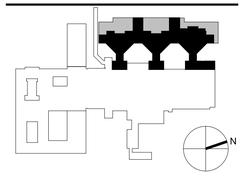

KEY PLAN

DRAWING TITLE:
ACTIVATED SPACES MATERIAL

SCALE: As indicated

A7.0

ARCHITECTURAL REVIEW BOARD SUBMITTAL
DOCUMENTS ISSUED 03.18.2022

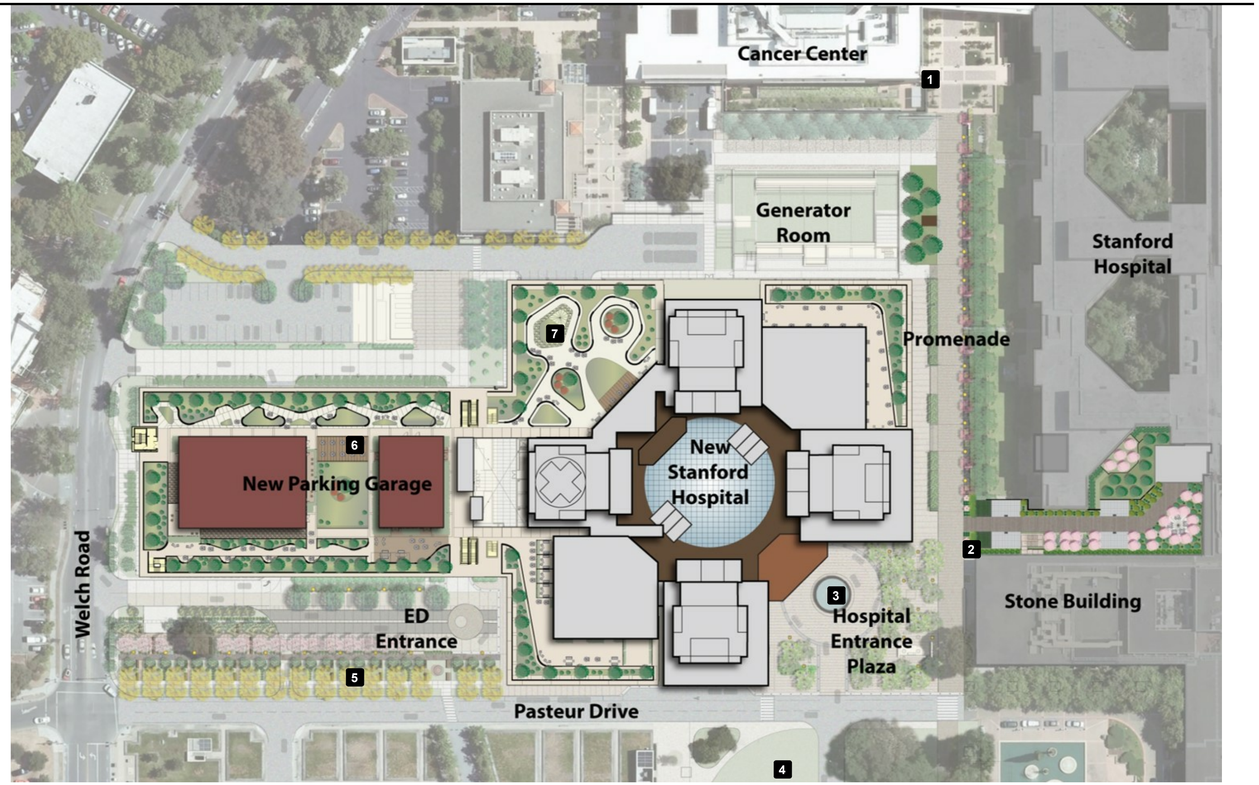

LOCATION MAP

1 ***Three-Panel Bas-Relief***, *Arnaldo Pomodoro*
Wang Plaza

2 ***Butternut***, *Deborah Butterfield*
Promenade

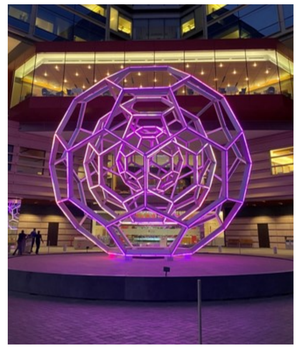

3 ***Buckyball***, *Leo Villareal*
500 Pasteur Hospital Entrance

3 ***Buckyball***, *Leo Villareal*
500 Pasteur Hospital Entrance

4 ***Letter S***, *Fletcher Benton*
Medical Center Visitor Arrival Area

5 ***Eagle with Two Frogs***, *Don Yeomans*
Medicinal Garden

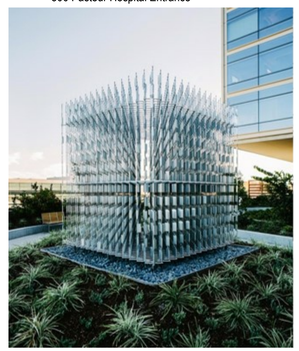

6 ***Untitled***, *Bruce Nauman*
Level 3 Terrace

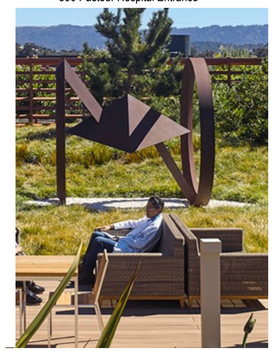

7 ***Air Cube***, *Ned Kahn*
Level 3 Terrace

SCALE: 1" = 1'-0"
SCALE: 1/2" = 1'-0"
SCALE: 1/4" = 1'-0"
SCALE: 1/8" = 1'-0"
SCALE: 1/16" = 1'-0"

3/18/2022 3:01:25 PM

Stanford HEALTH CARE

OWNER:
STANFORD HEALTH CARE
DEPARTMENT OF PLANNING, DESIGN & CONSTRUCTION

66 Willow Place, Menlo Park, CA 94025

PERKINS EASTMAN
100 Montgomery St., Suite 2300
San Francisco, CA 94104
T. +1 415 926 7900

SEAL

PERKINS EASTMAN MAJOR CONSULTANTS:

STRUCTURAL:
Degenkolb Engineers
1300 Clay Street, Suite 900,
Oakland, CA 94612
T.510-272-9040

MECHANICAL, PLUMBING & ELECTRICAL:
Mazzetti + GBA, Inc
220 Montgomery Street, Suite 650
San Francisco, CA 94104
T.415-362-3266

CIVIL ENGINEER:
Sandis
636 9th St, Oakland, CA 94607
T.510-873-8866

LANDSCAPE ARCHITECT:
BFS Landscape Architects
1580 W El Camino Real Suite 11,
Mountain View, CA94040
T.650-326-6622

LIGHTING CONSULTANT:
Lighting Design Studio
215 Pier Avenue, Suite B,
Redondo Beach, CA 90251
T.310-798-8706

NO.	ITEM	DATE

PROJECT TITLE:
STANFORD HEALTH CARE GENERAL BED RENOVATIONS

PROJECT No: 64980/74400

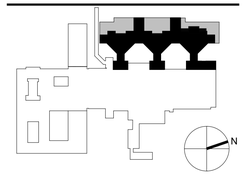

KEY PLAN

DRAWING TITLE:
MEDICAL CENTER EXTERIOR ART PROGRAM

SCALE: 12" = 1'-0"

A7.1

ARCHITECTURAL REVIEW BOARD SUBMITTAL

DOCUMENTS ISSUED 03.18.2022