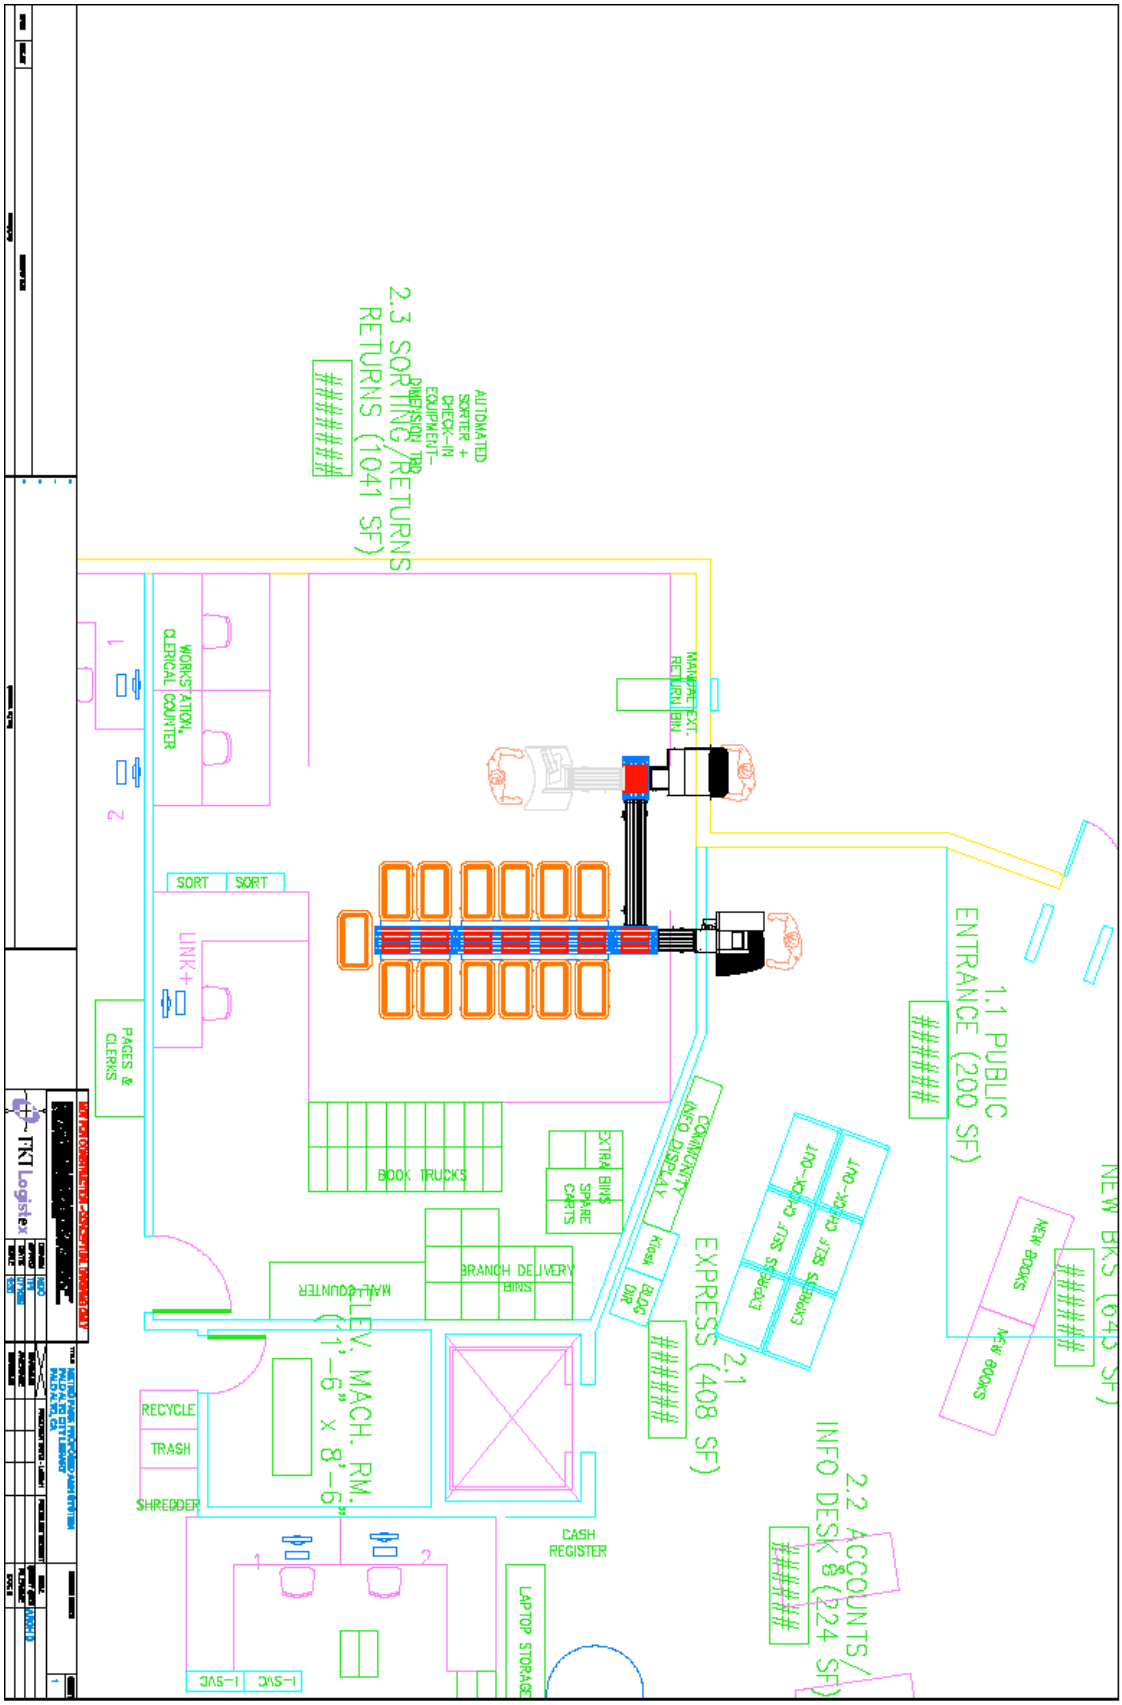Appendix 3: New Mitchell Park Library AMH Design